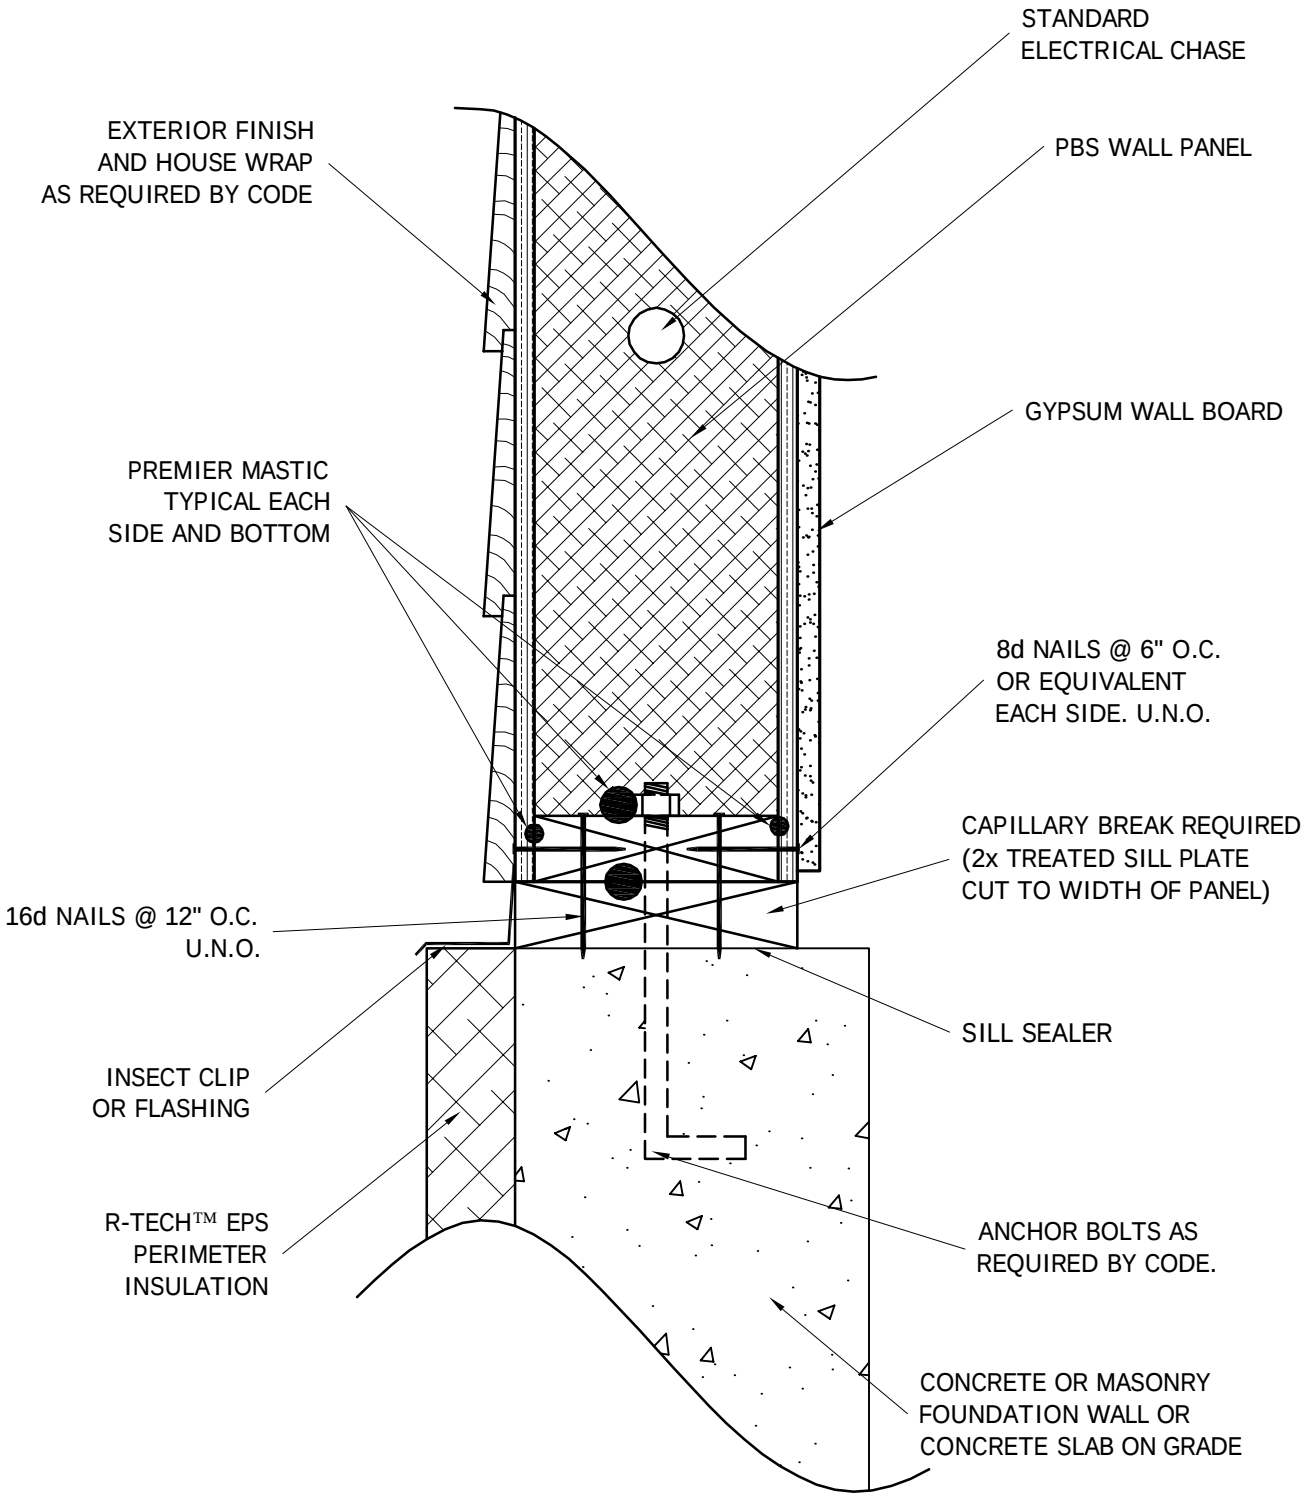

PBS-103

PANEL / FOUNDATION CONNECTION 8-16-07

PREMIER BUILDING SYSTEMS