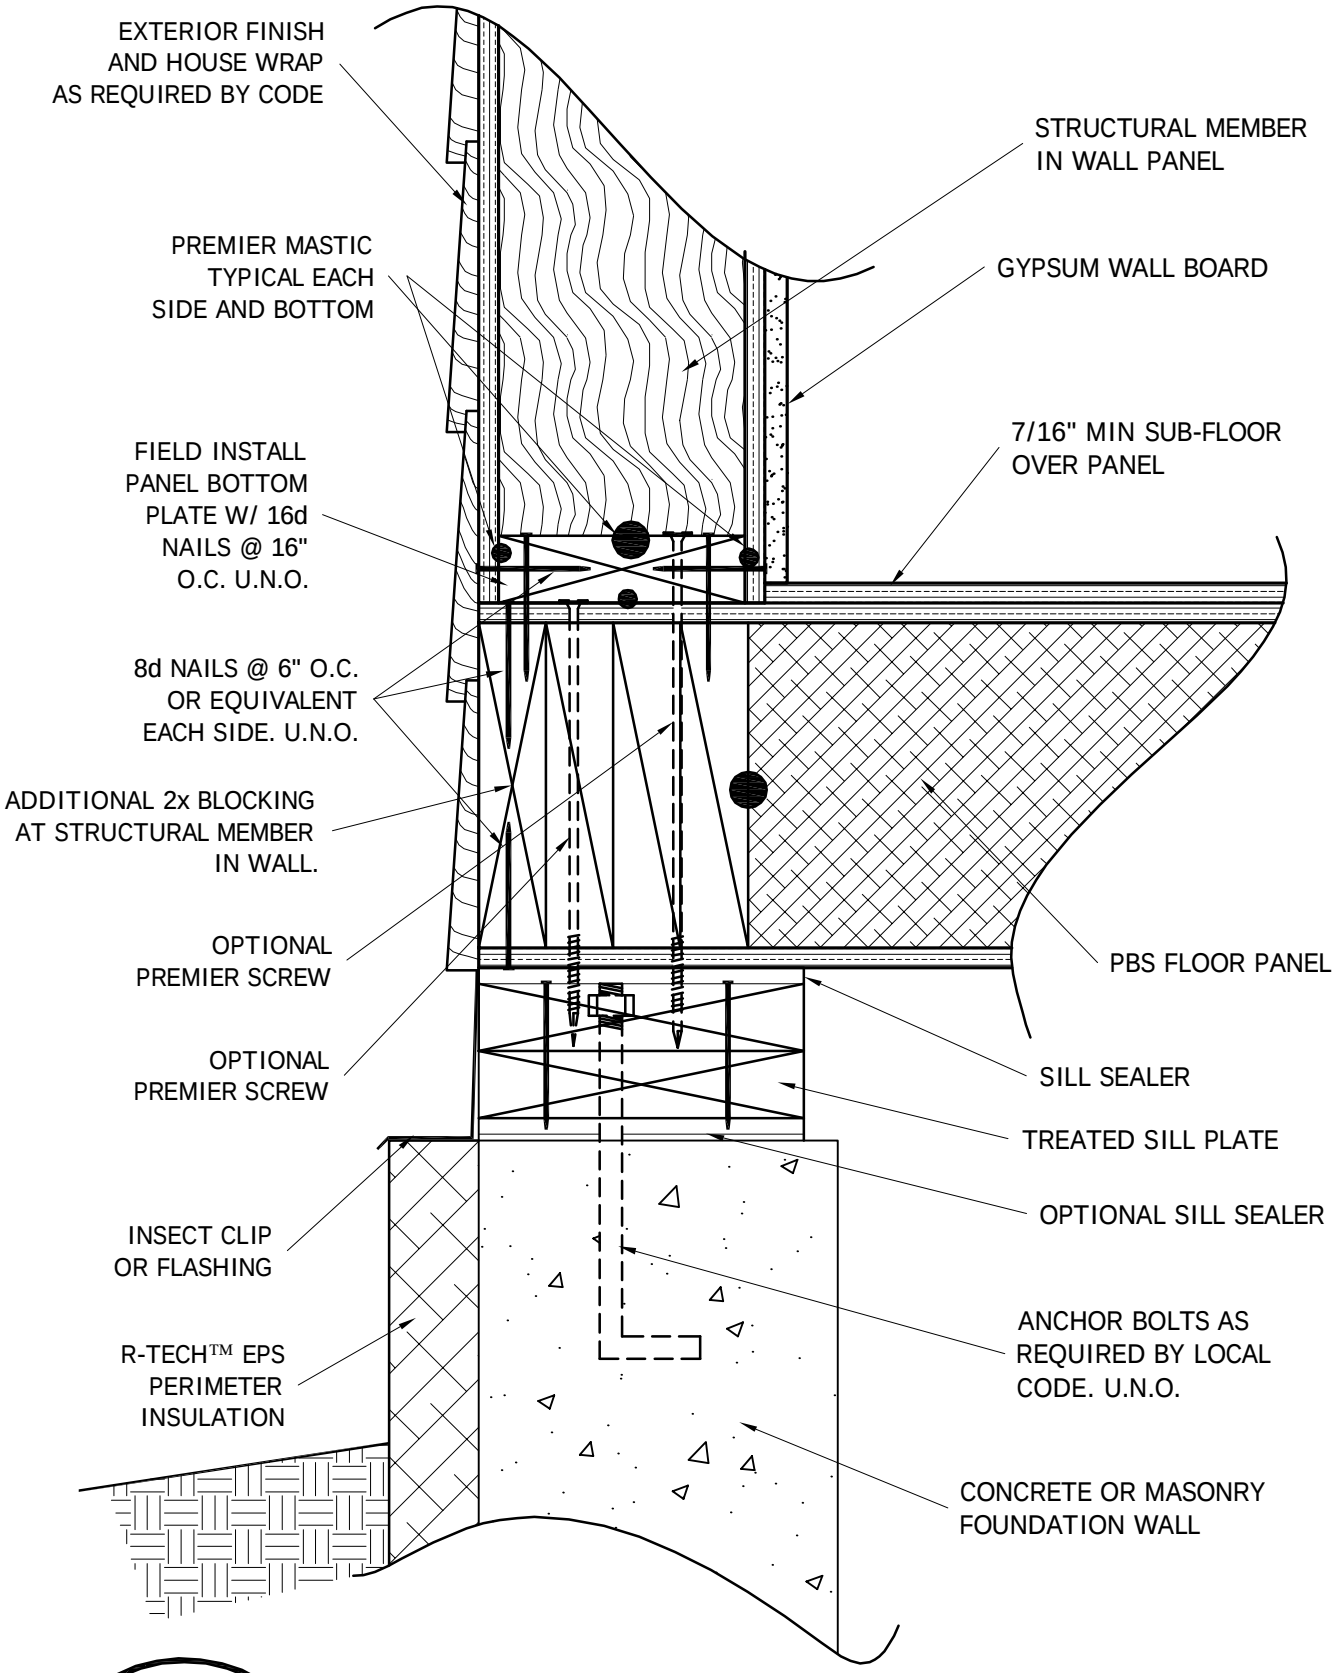

PBS-108

PANEL FLOOR BLOCKING

8-16-07

PREMIER BUILDING SYSTEMS